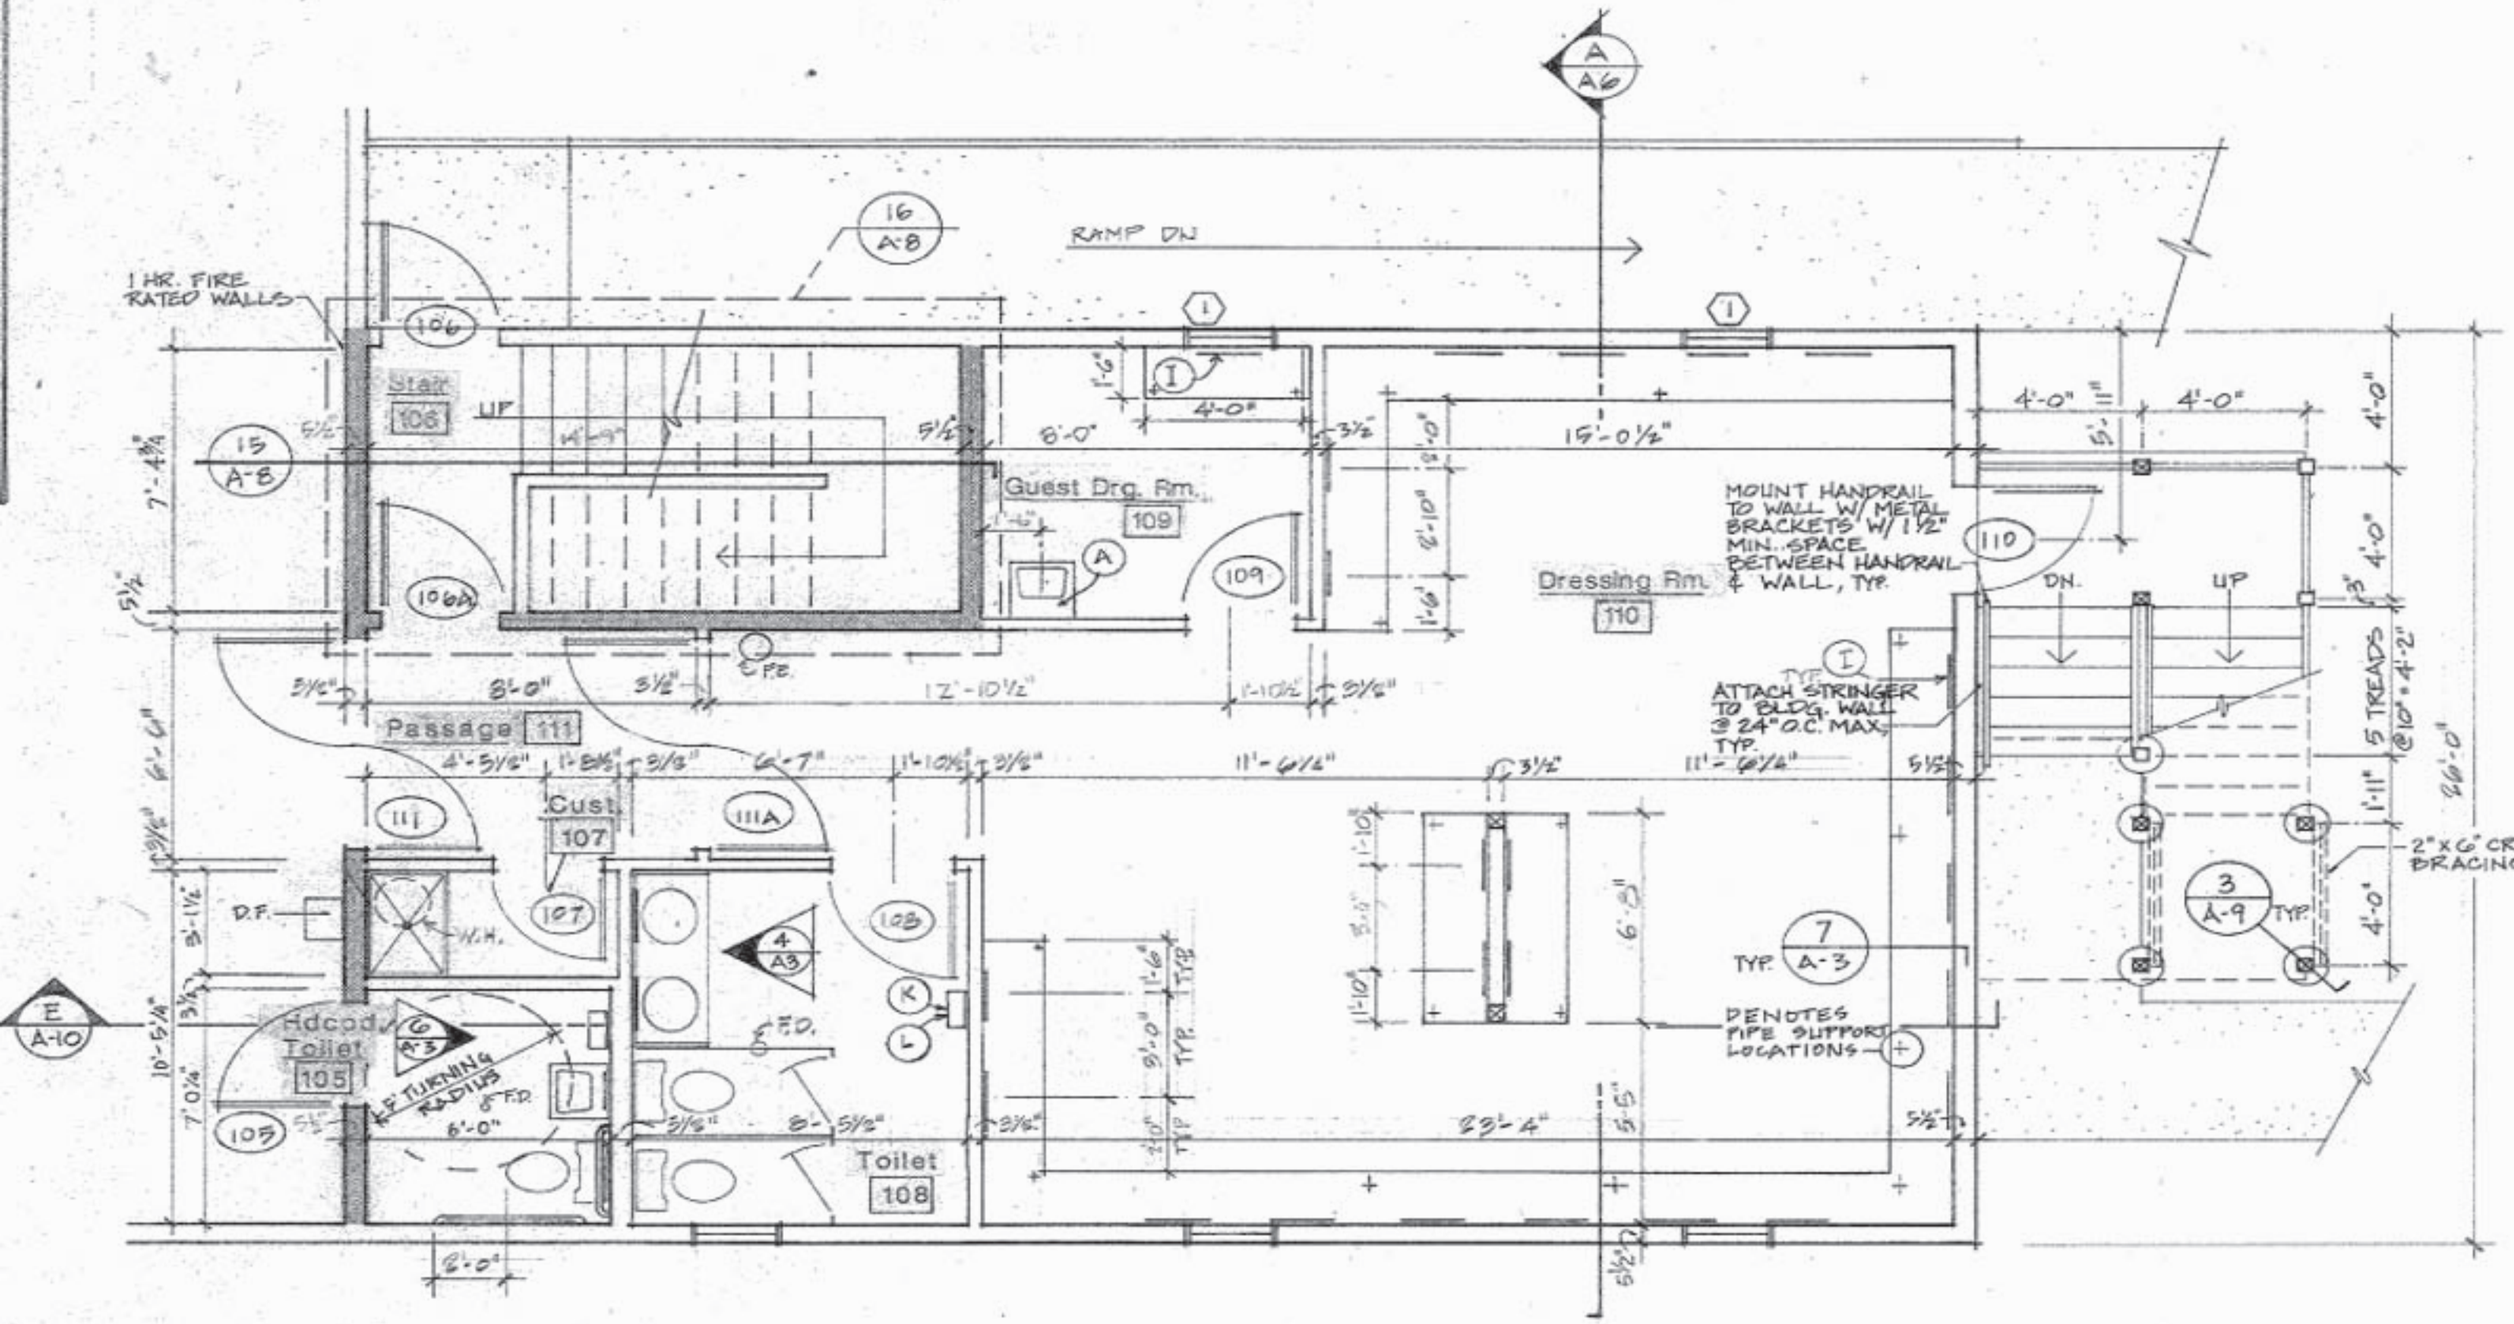

FLOOR PLAN 2

NOT TO SCALE